


Township N. XXXVII N. Range N. VII W. 2nd Mer.

INDIANA
N & W 2 P. M.

Meanders of Indian River & Long Lake.			
Posts	Courses	Dist.	Posts
1	Right Bank.		
2	N 10 E	5.61	N 17 E 4.00
			N 45 E 12.00
			N 73 E 7.00
30	N 9 1/2 E	11.30	East 4.00
	N 20 E	15.00	N 81 E 8.00
	N 55 E	10.00	S 86 E 7.00
	N 50 E	15.00	S 88 E 6.00
	N 57 1/2 E	30.00	N 72 E 3.00
32	N 19 E	2.00	East 6.00
	N 72 E	6.00	N 53 E 6.00
	S 24 E	4.16	N 41 E 4.00
33	S 8 E	6.00	N 7 E 5.00
34	N 63 1/2 E	14.70	N 40 W 2.00
	Left Bank.		
35	S 52 W	5.00	Meanders of Small
	N 35 W	7.00	Lake in Secs. 35 & 36
	N 20 E	3.60	17 S 72 W 10.00
	N 59 W	2.00	N 61 W 4.50
	S 62 1/2 W	2.18	N 82 W .65
	S 55 W	20.00	15 N 80 W 4.34
	S 57 W	15.00	
	S 52 W	21.00	Small Lake in
	S 15 W	20.00	Sec. 35
31	S 1 E	5.25	14 S 37 W 7.00
	Right Bank.		
15	N 11 W	5.00	S 34 W 4.00
	N 60 E	8.00	N 71 W 4.00
	S 27 E	6.00	N 83 W 2.00
	S 14 E	3.73	S 82 W 10.00
21	N 30 W	5.00	N 25 E 3.00
22	N 35 E	5.00	N 63 E 10.00
	S 86 E	7.00	13 N 80 E 1.77
	S 26 E	5.00	
	S 76 E	4.00	Meanders of Long
25	S 11 E	3.66	Lake, South side.
26	N 30 W	6.00	5 N 71 E 44.00
	N 20 E	7.00	N 79 E 22.00
	S 77 E	4.00	N 41 E 1.77
25	S 23 E	8.00	S 81 E 14.93
	Left Bank down		N 68 E 21.90
27	N 25 W	6.00	N 66 E 25.00
24	N 40 W	3.00	N 43 E 11.00
	N 64 W	8.00	N 72 E 6.00
	S 80 W	4.00	N 64 E 8.00
	South 2.00		7 N 68 E 3.20
23	S 45 E	3.87	N 69 E 19.00
20	N 23 W	5.00	8 N 77 E 2.54
	N 38 W	3.00	
19	S 9 W	2.76	Long Lake, north side
1	S 23 W	2.00	9 S 60 W 25.00
	S 47 W	2.00	S 45 W 12.00
	S 67 W	16.50	10 S 31 W 13.04
	N 36 W	1.00	S 80 W 45.00
	S 76 W	3.00	S 70 W 20.00
	N 74 W	3.00	11 S 56 W 19.50
	S 58 W	4.00	West 8.00
	N 77 W	9.00	12 S 40 W 14.32
	S 82 W	17.00	
	S 64 W	15.00	
	S 58 W	2.00	
2	S 7 W	1.70	
	Right Bank down		
3	S 71 E	2.00	
	N 65 E	7.00	

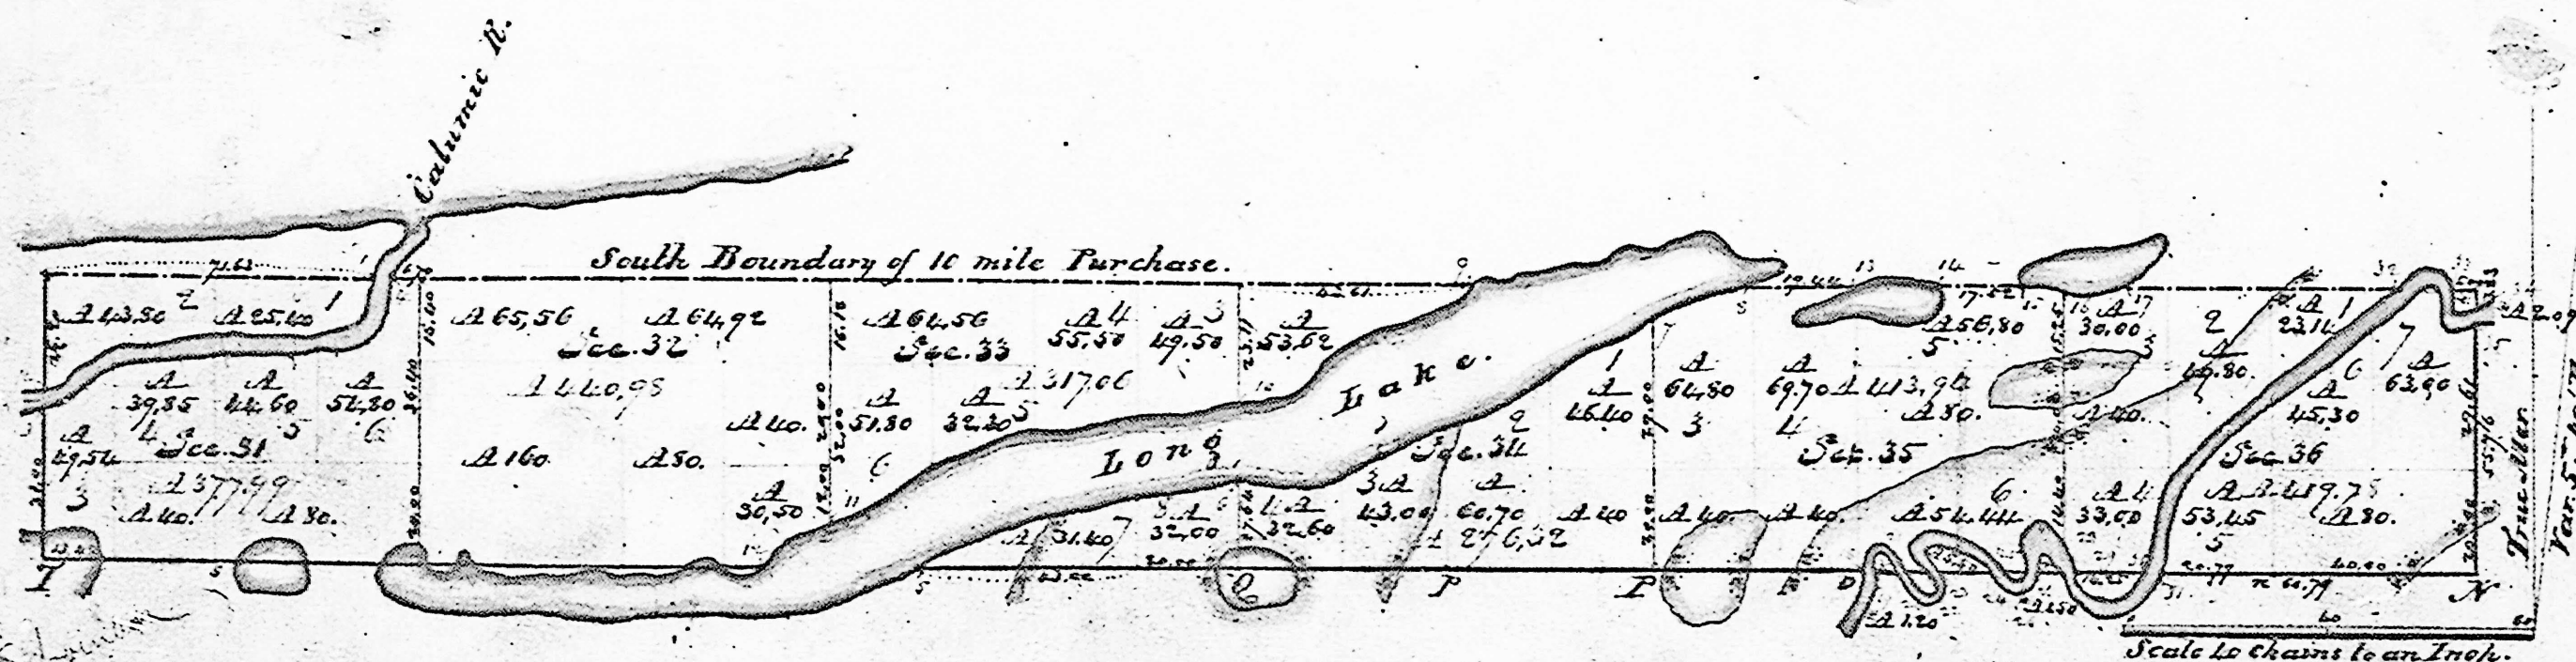

Surveys designated by whom surveyed	Date of contract	Am't. of surveys	When surveyed	When paid for & when paid for
Township Lines	Hilley & Clark	29 June 1833	7 - 27 33	1. qv. 1834
Subdivision	Andrew Burnside	21 April 1834	57 33	2. qv. 1834
				1. qv. 1836

This above map of Township N. 37 North, of Range N. 7 West of the 2nd Principal Meridian, Indiana, is strictly conformable to the field notes of the survey thereof, on file in this Office, which have been examined and approved.

Surveyor General's Office
 [Signature]
 [Signature]


Township N.° XXXVII North, Range N.° VII West 2nd Mer.

INDIANA
N & W 2 P. M.

IND

LAKE MICHIGAN.

Contents		
Section	Area	Acres
NE 25	81.10	
E part NW	100.78	
W part	88.27	
SE	160	
E 1/2 SE 26	76.80	
W 1/2	65.40	
SW	99.15	
E 1/2 NW 27	99.12	
W 1/2	82.51	
SE 1/2	2.88	
E 1/2 SE 32	127.21	
E 1/2 NE 33	69.60	65.32
W 1/2	62.50	
SW	105.72	
E 1/2 NE 34	51.80	
W 1/2	60.65	
E 1/2 NW	65.03	
W 1/2	65.20	
NE 35	102.77	
SW	110.50	
E 1/2 NE 36	62.50	
W 1/2	64.25	
SW	88.85	
Total	1,867.01	

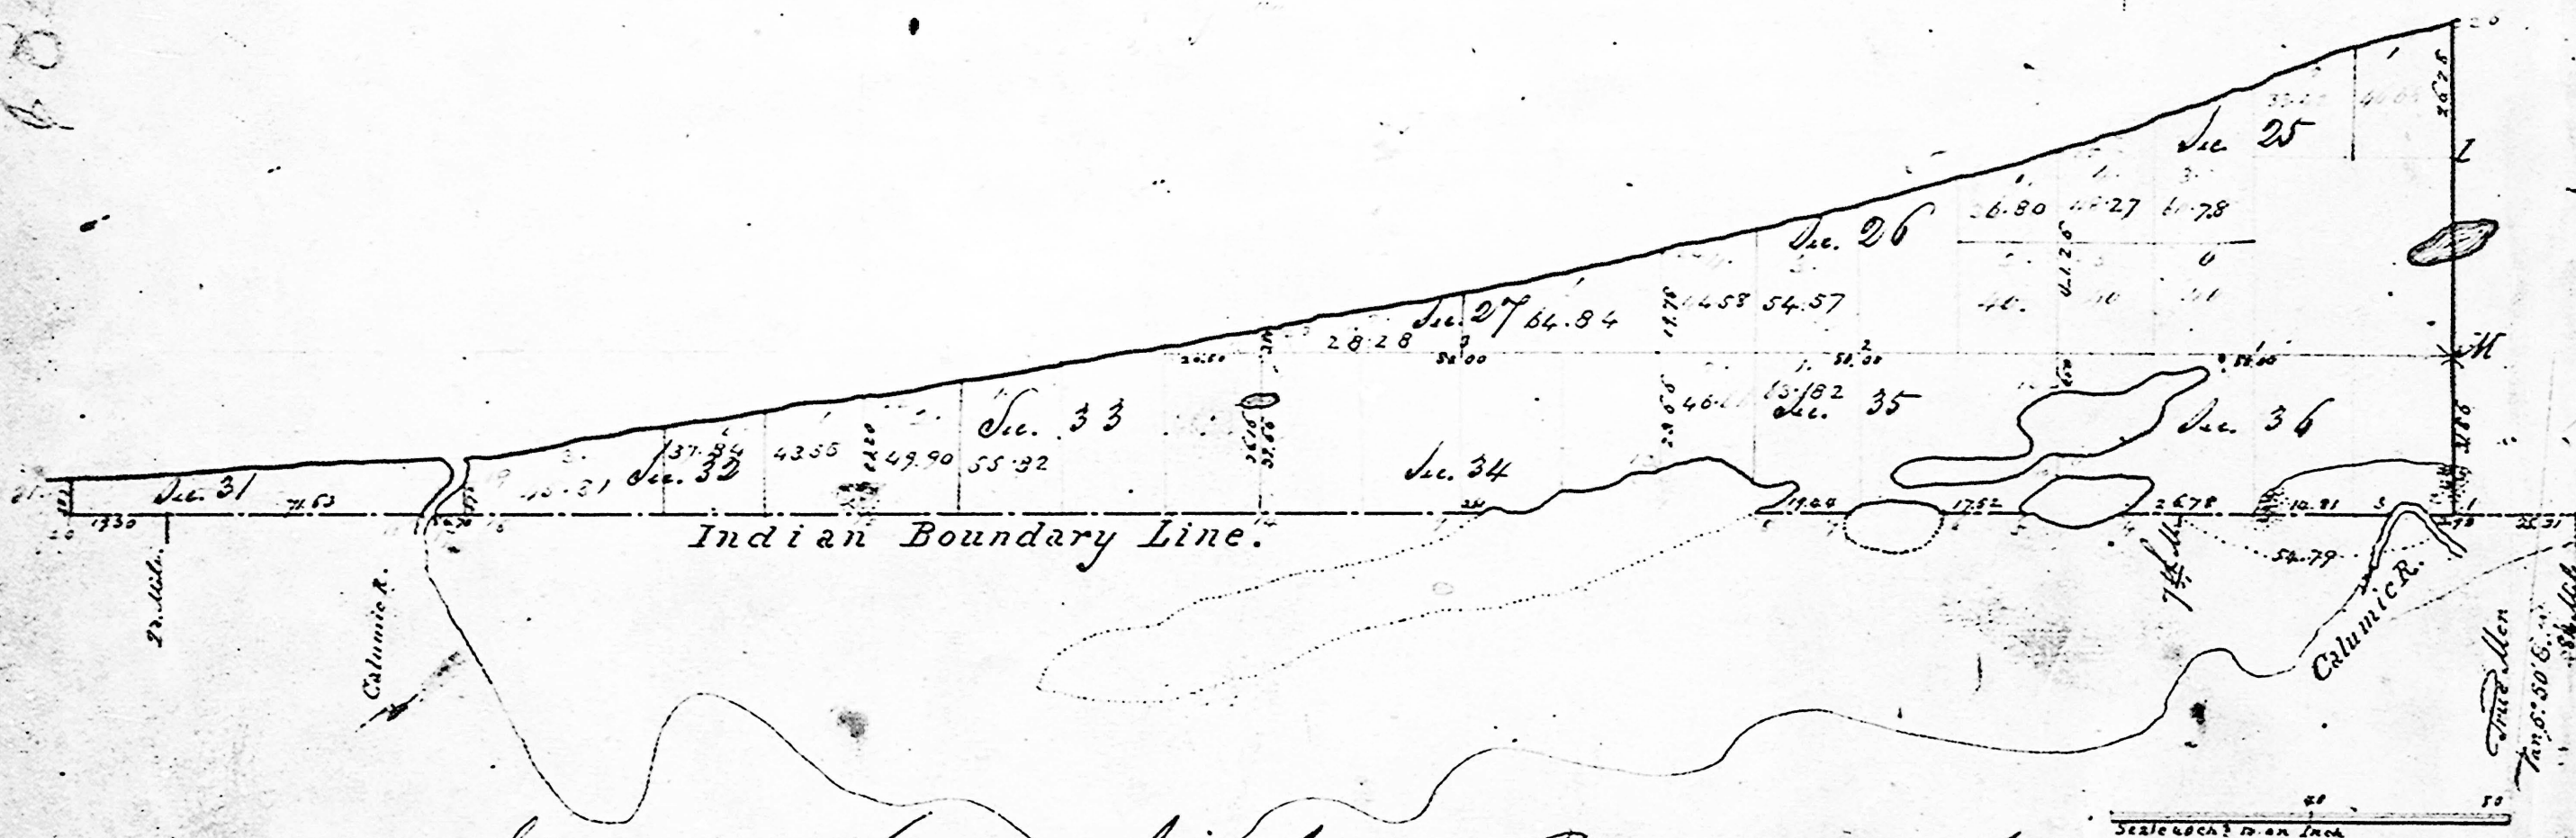

Surveyed in April 1830 by Calvin Britain D.S.

Registered July 1830

Calvin Britain

Surveyor

Surveyor Gen's Office Cincinnati

July 9th 1830


This is a certified copy from the original in this office.

Wm. Cutler Secy.

Township N. 37 N. Range N. 7 W. D. 2 Mer.

3 D
3 1/2 N

Lake Michigan

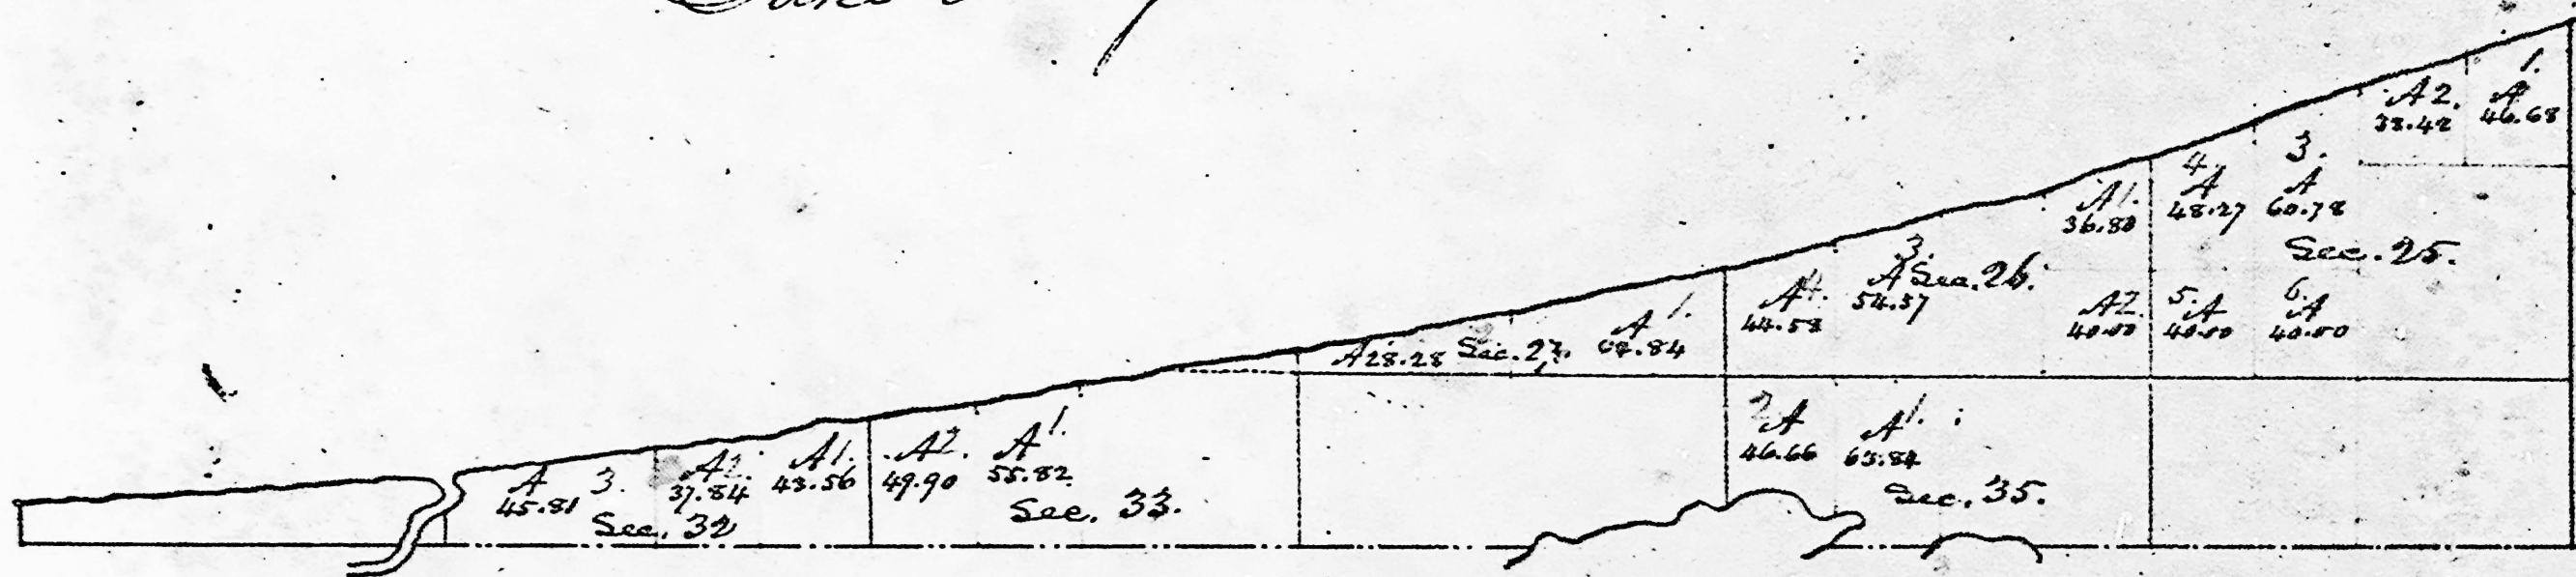

Recd. June 2^d 1834

The foregoing subdivisions of fractional sections are truly
Copied from the original plat in this office.
Surveyor General's Office
Cincinnati, May 23^d 1834. } M. T. Williams
Sur. Genl

This card is not a part of the official plat.

Received with Surveyor General's letter of _____

Report No. _____

Posted in Division "O" _____


Triplicate plat filed with R. and R. _____

Miscellaneous *See to George W. Fisher by Dir "C" March*
24, 1896 #27001, rejecting his offer to purchase the SE 1/4
see '28. See also to Mackenzie and Quartz by W.T.P. "E"
April 1922 #1038771.

Township N. XXVII N Range N. VII W 2nd Mer.

Reserved for
M. A. Burt

State, Oct 28th September 1850. del m.

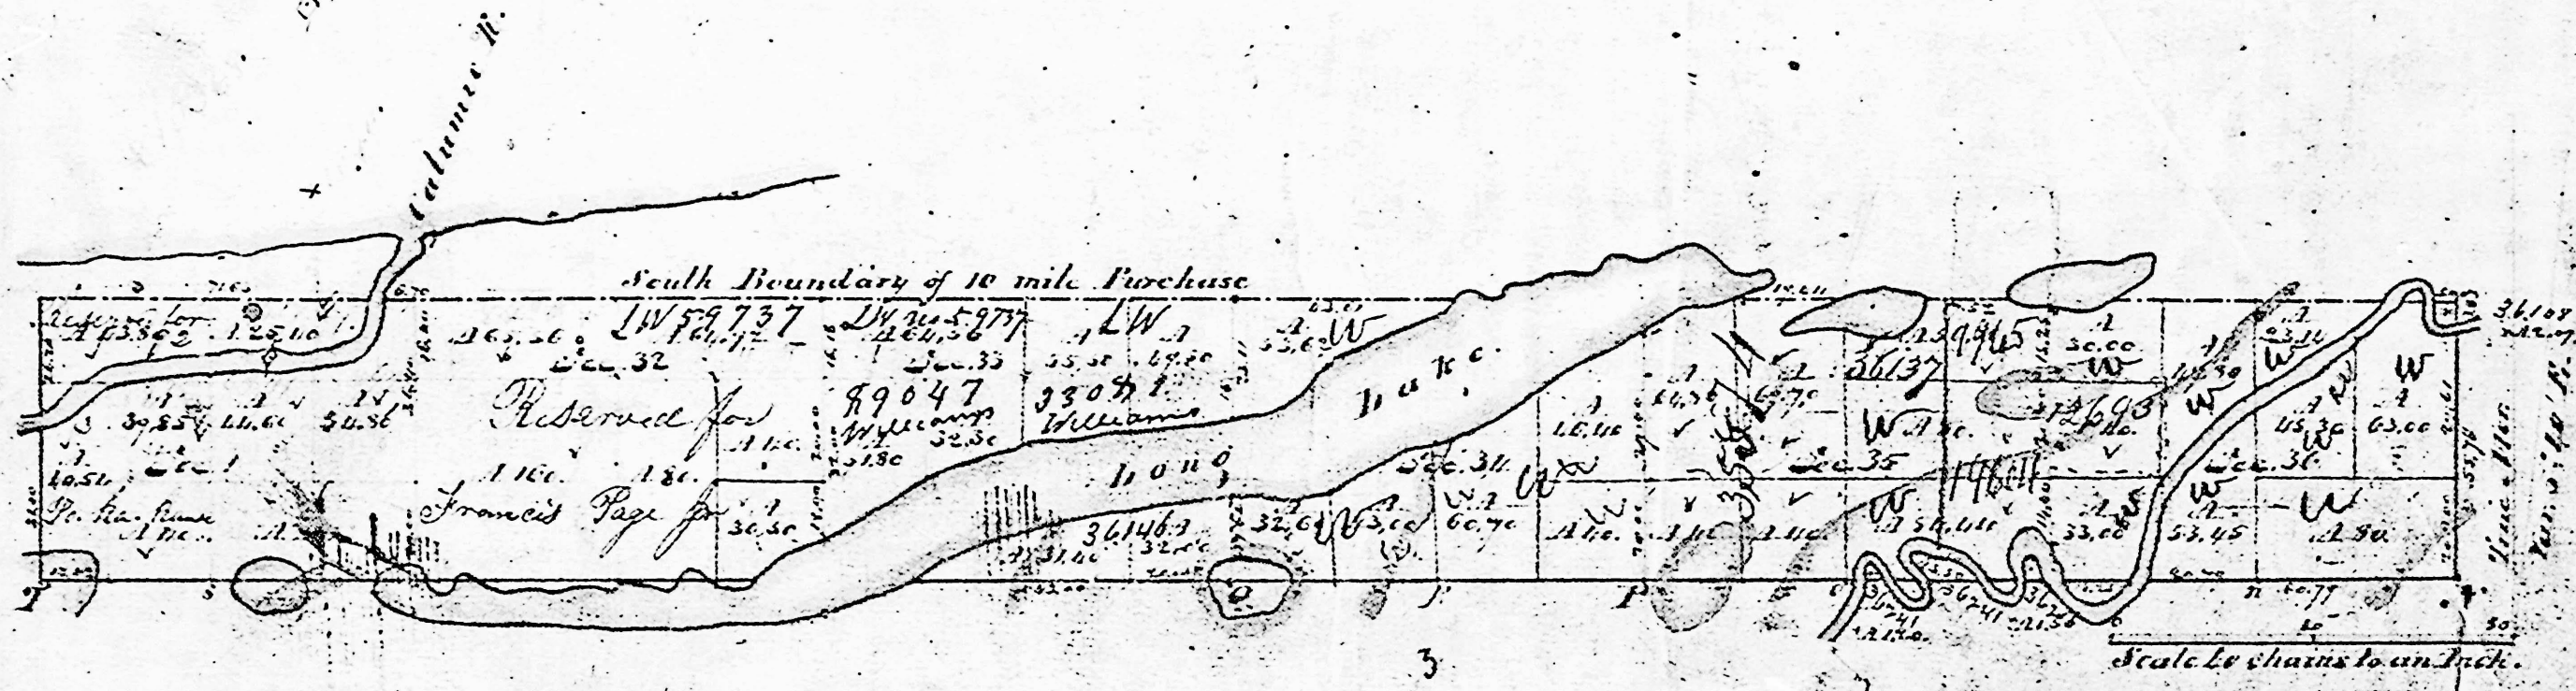

Surveyed in 1851 by Andrew Burnside D. A.

The above plat is a true copy of the Original
in file in this Office
Surveyor General's Office
Cincinnati April 1851

Office of the Public Survey 7 Dec. 1850

W. A. Burt


574.44
+ 7.33
40
67.55

32
13
67.55

67.55
40.00
37.55
67.55

LAKE MICHIGAN.

Contents			
Sections	acres	N ^o	
N ^o 25	80 10		
E 1/4 NW 1/4	100 78		
W 1/4 NW 1/4	88 27		
SE 1/4	1 60		
E 1/4 SE 26	76 80		
W 1/4	65 40		
SW 1/4	99 15		
SW 1/4	93 12		
W 1/4	64 51		65 40
SE 1/4	2 88		99 15
SW 1/4	127 21		16 45 5
E 1/4 N ^o 33	69 00		215 9 3 1/2
W 1/4	62 50		51 38
NW 1/4	105 72		
E 1/4 N ^o 34	51 80		
W 1/4	60 65		112 11
E 1/4 NW	65 03		
W 1/4	65 22		130 25
N ^o 35	102 77		28 25
NW	110 50		115 63
E 1/4 N ^o 36	62 50		51 38
W 1/4	64 55		
NW	88 85		
Total	1867 01		51 38

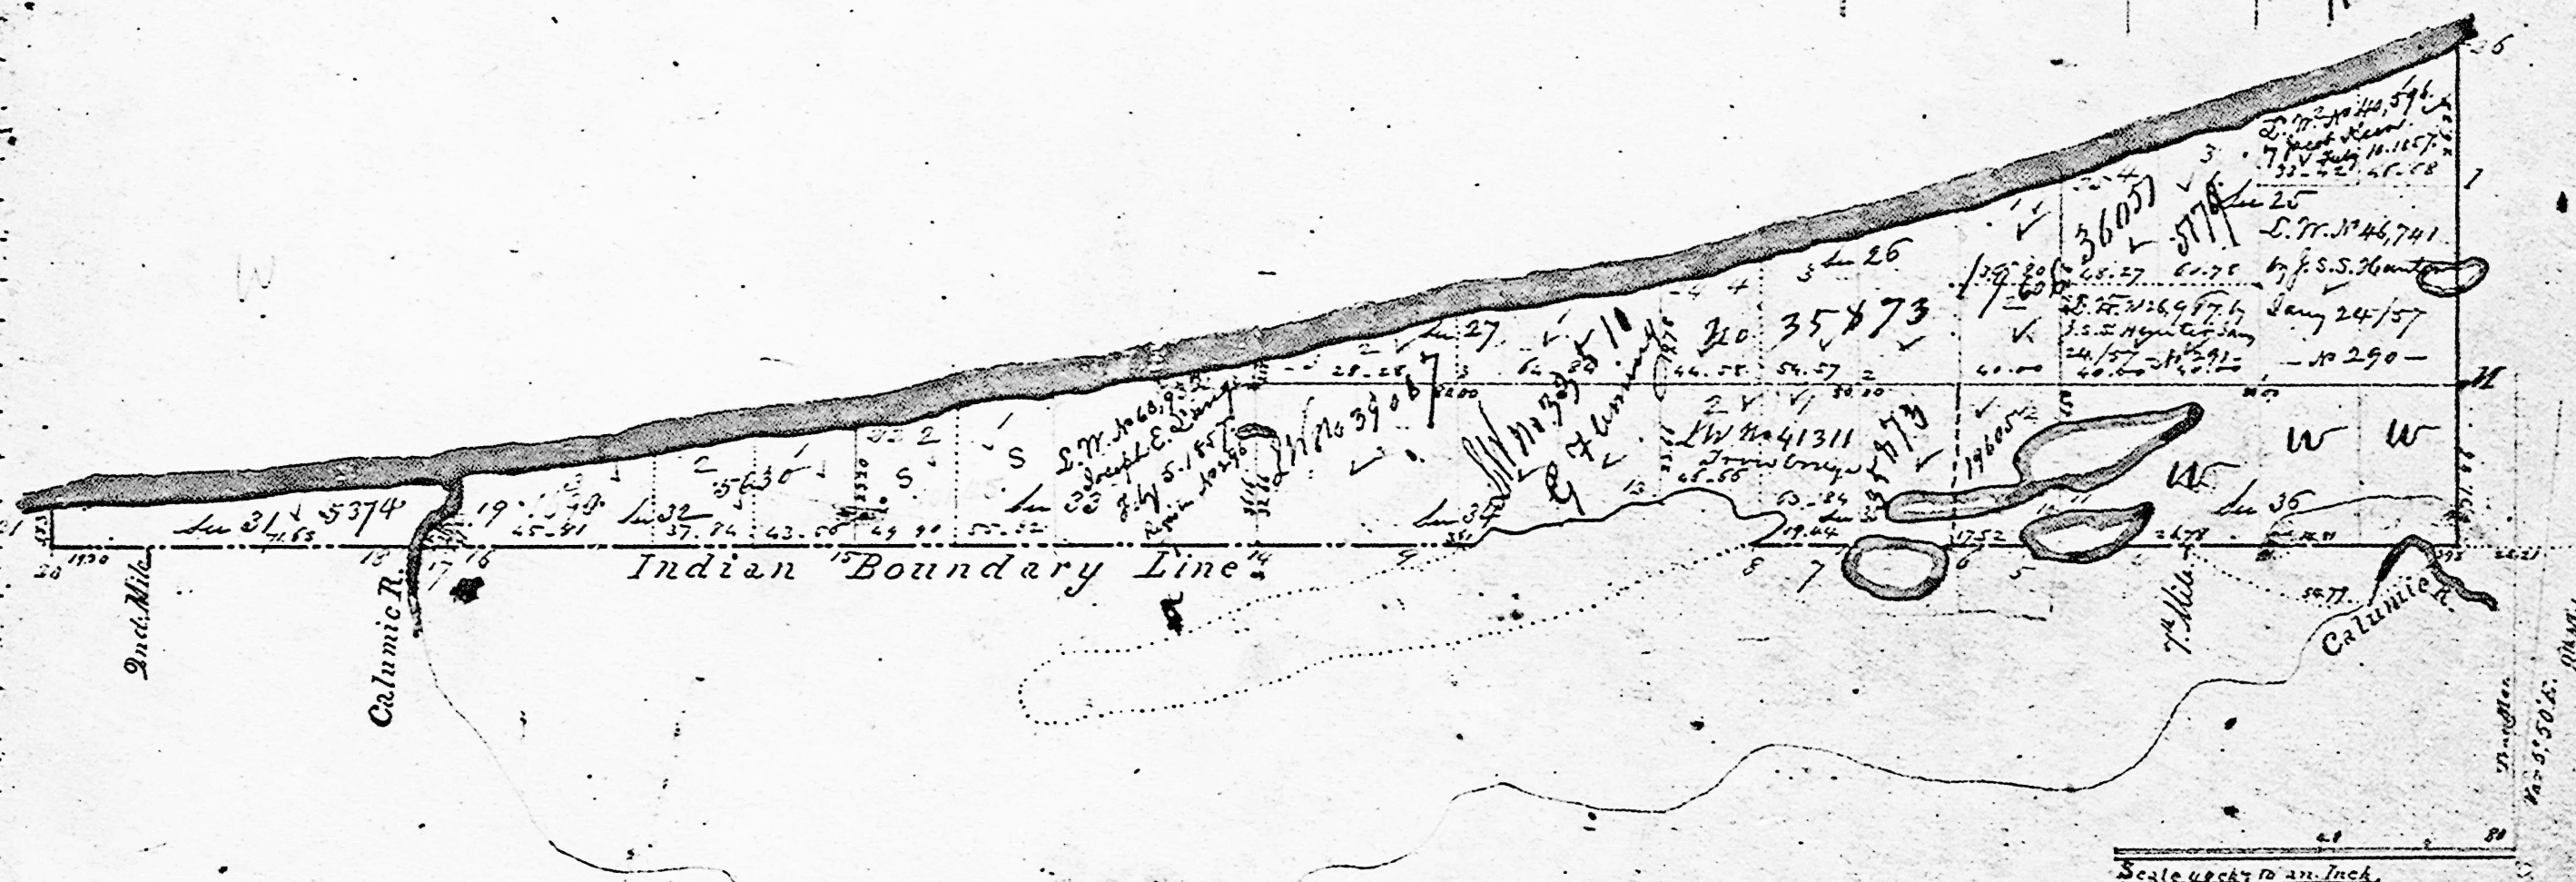

Surveyed in 1830 April by Calvin Prilam D.S.

A true copy of the original plat filed in this Office
 Surveyor General's Office

Offered for Sale Nov. 1830 13th July 1830

Wm. Lytle S.G.